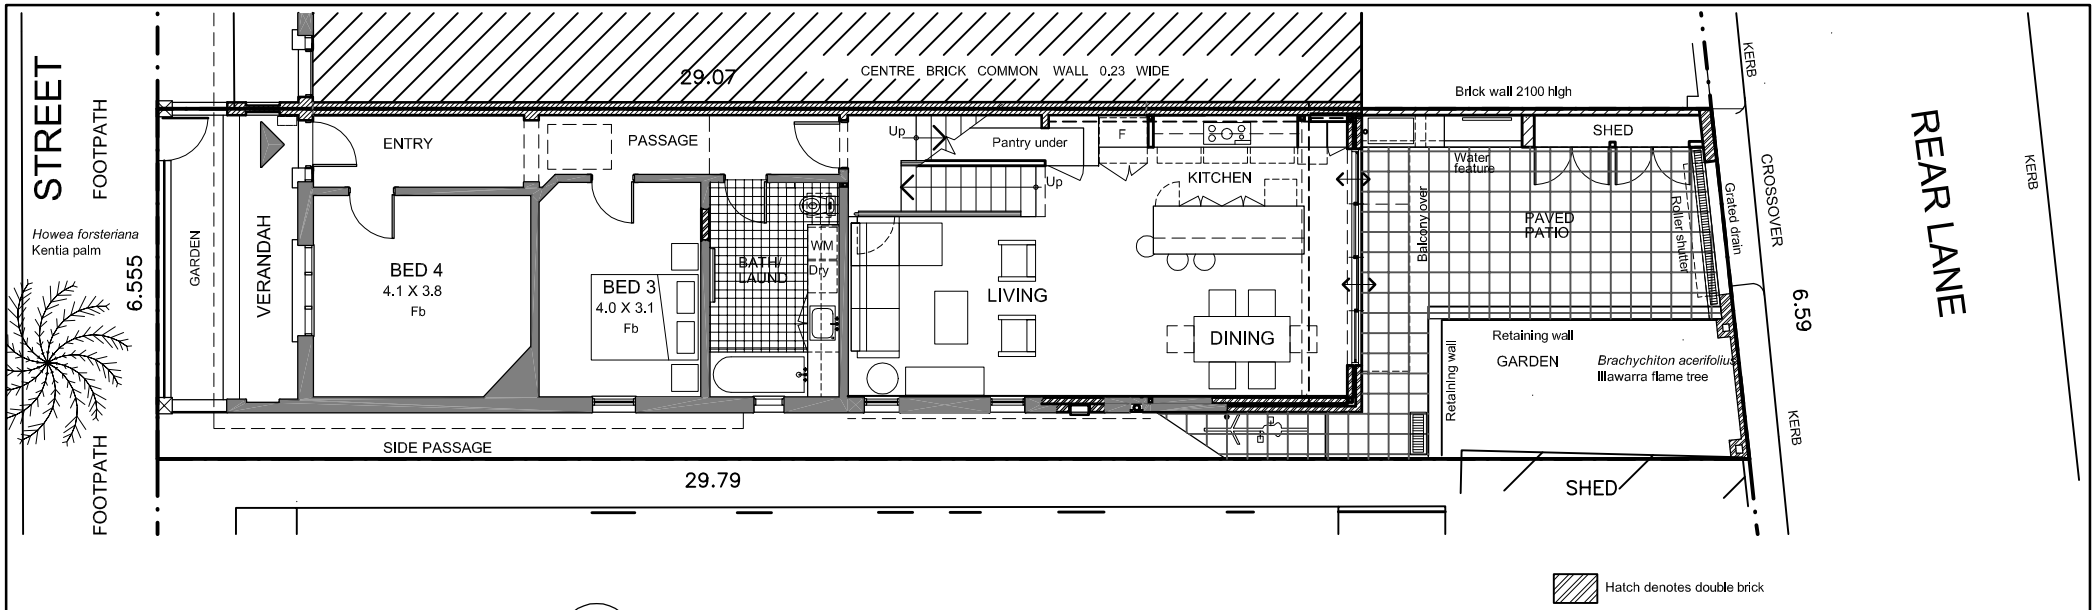

Hatch denotes double brick

G / - PLAN - GROUND FLOOR
PROPOSED 1:100
CAD REF.PLANG

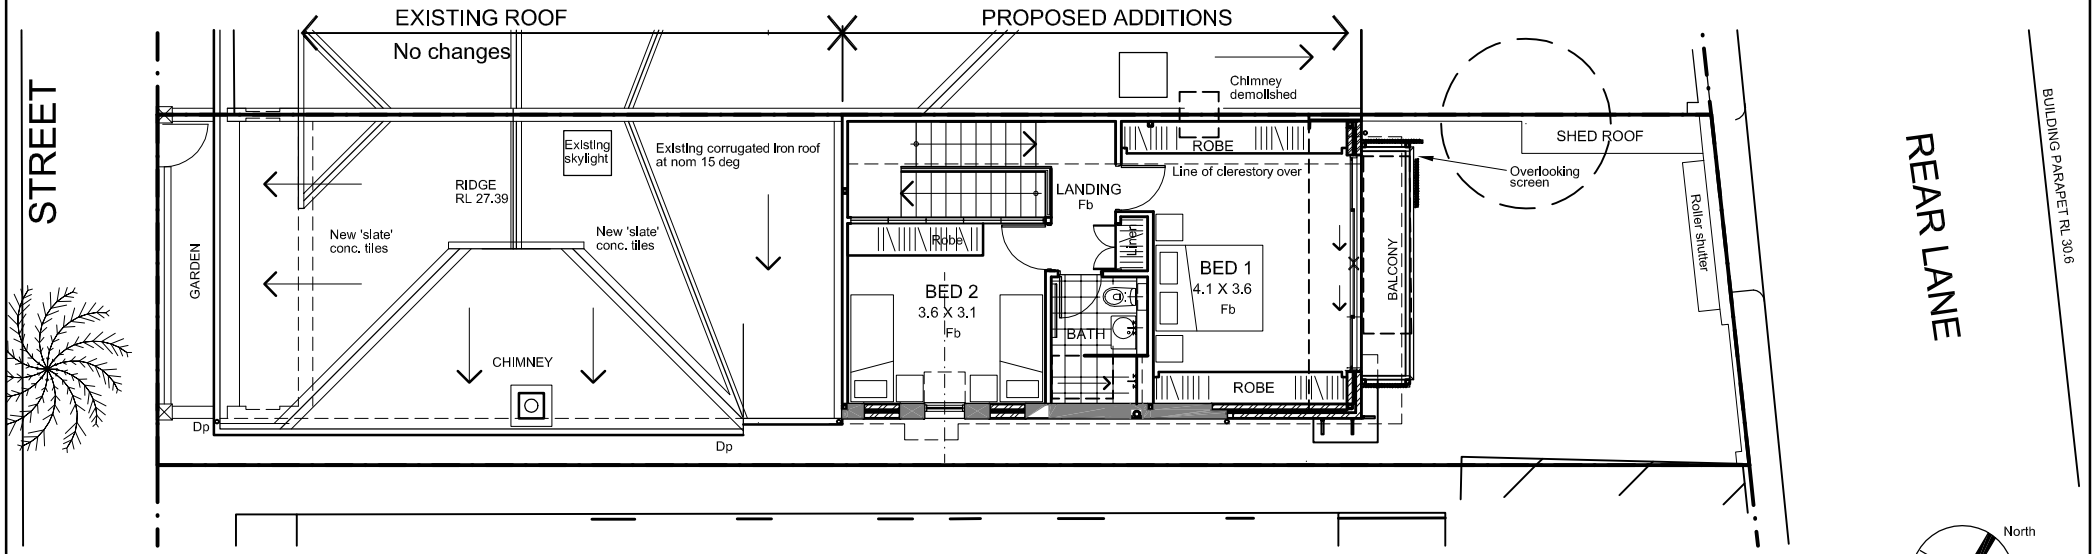

1 / - PLAN - FIRST FLOOR
PROPOSED 1:100
CAD REF.PLAN1

Trevor Hall Architects
21 Albert Street
Erskineville NSW 2043
Tel: 02 9557 6396
Fax: 02 9557 6397
trevor@hallarchitects.com.au
Mob: 0414 575 950

SEMI RENOVATION - ENMORE

PROPOSED ADDITIONS AND ALTERATIONS

Client	Family with children
Drawing Title	PROPOSED PLANS
Date	December 2001
Scale	1:100
Drawing Number	01-35/A / **10 & 11**
Revision	00

0 1 5m